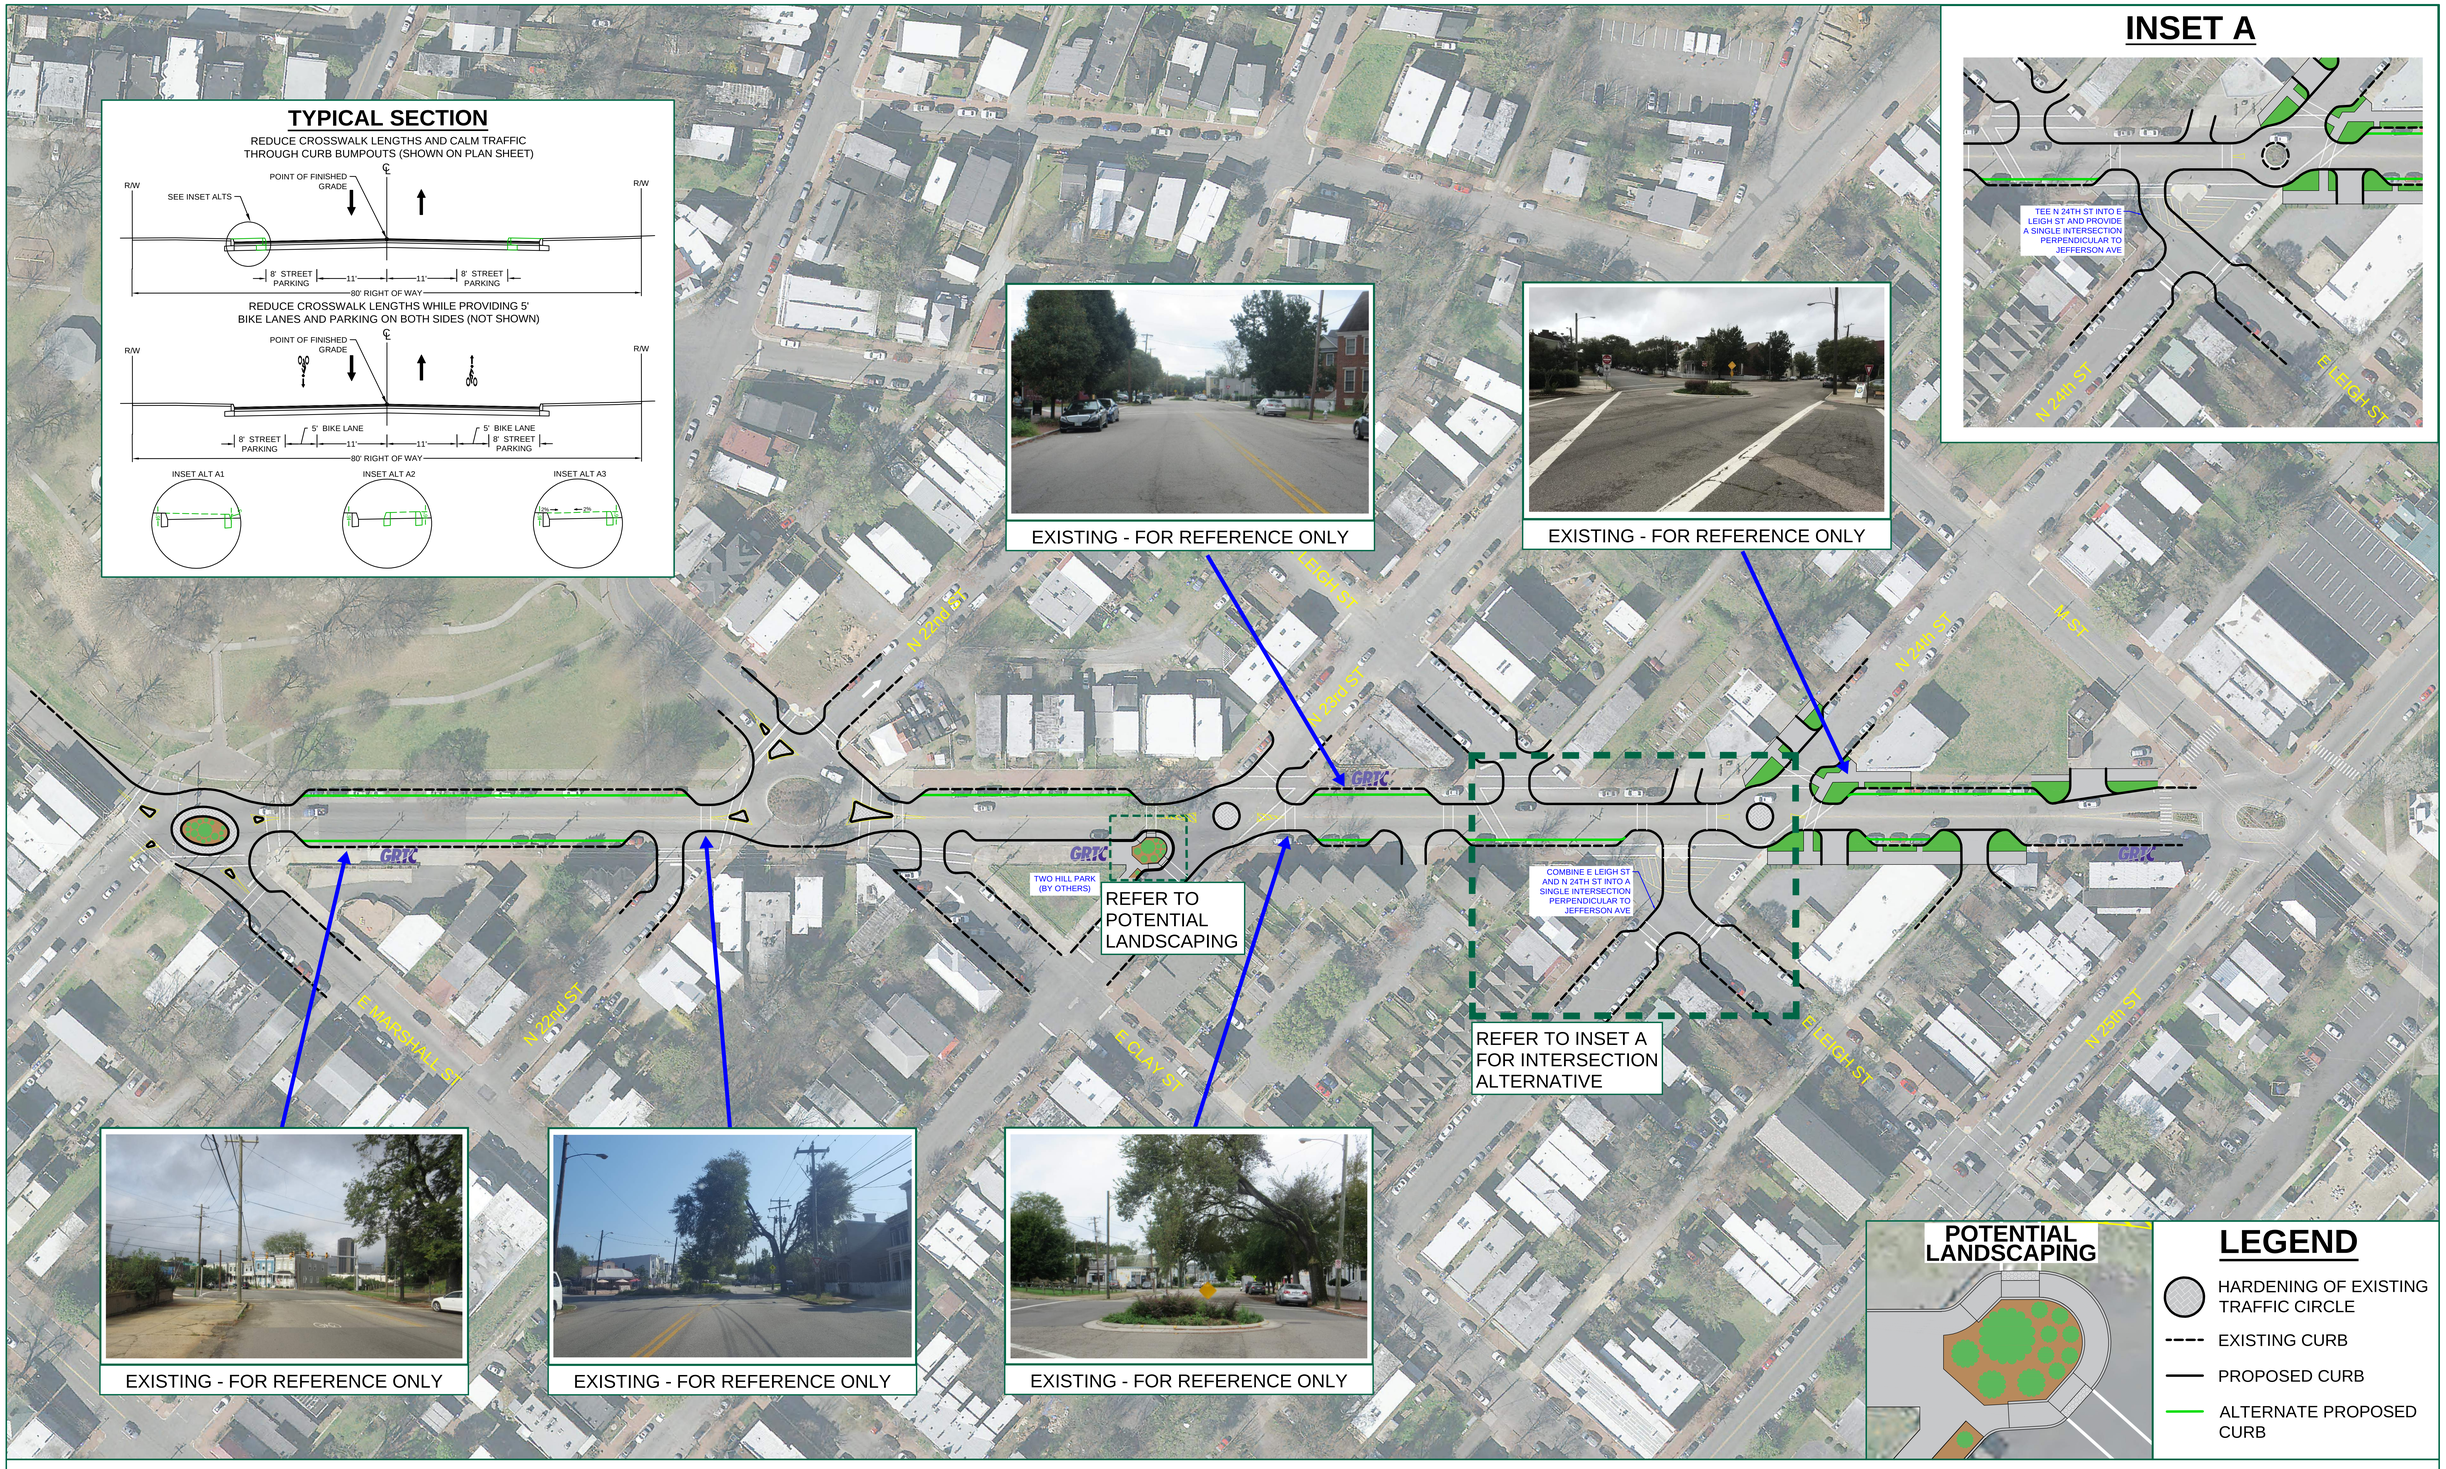

TIMMONS GROUP
ENGINEERING | DESIGN | TECHNOLOGY

JEFFERSON AVENUE IMPROVEMENTS

TRAFFIC CALMING CONCEPT

NAD 83

0' 40' 80'